PROPRIETARY INFORMATION
DO NOT DUPLICATE

CONFIDENTIAL DATA
DO NOT DISCLOSE

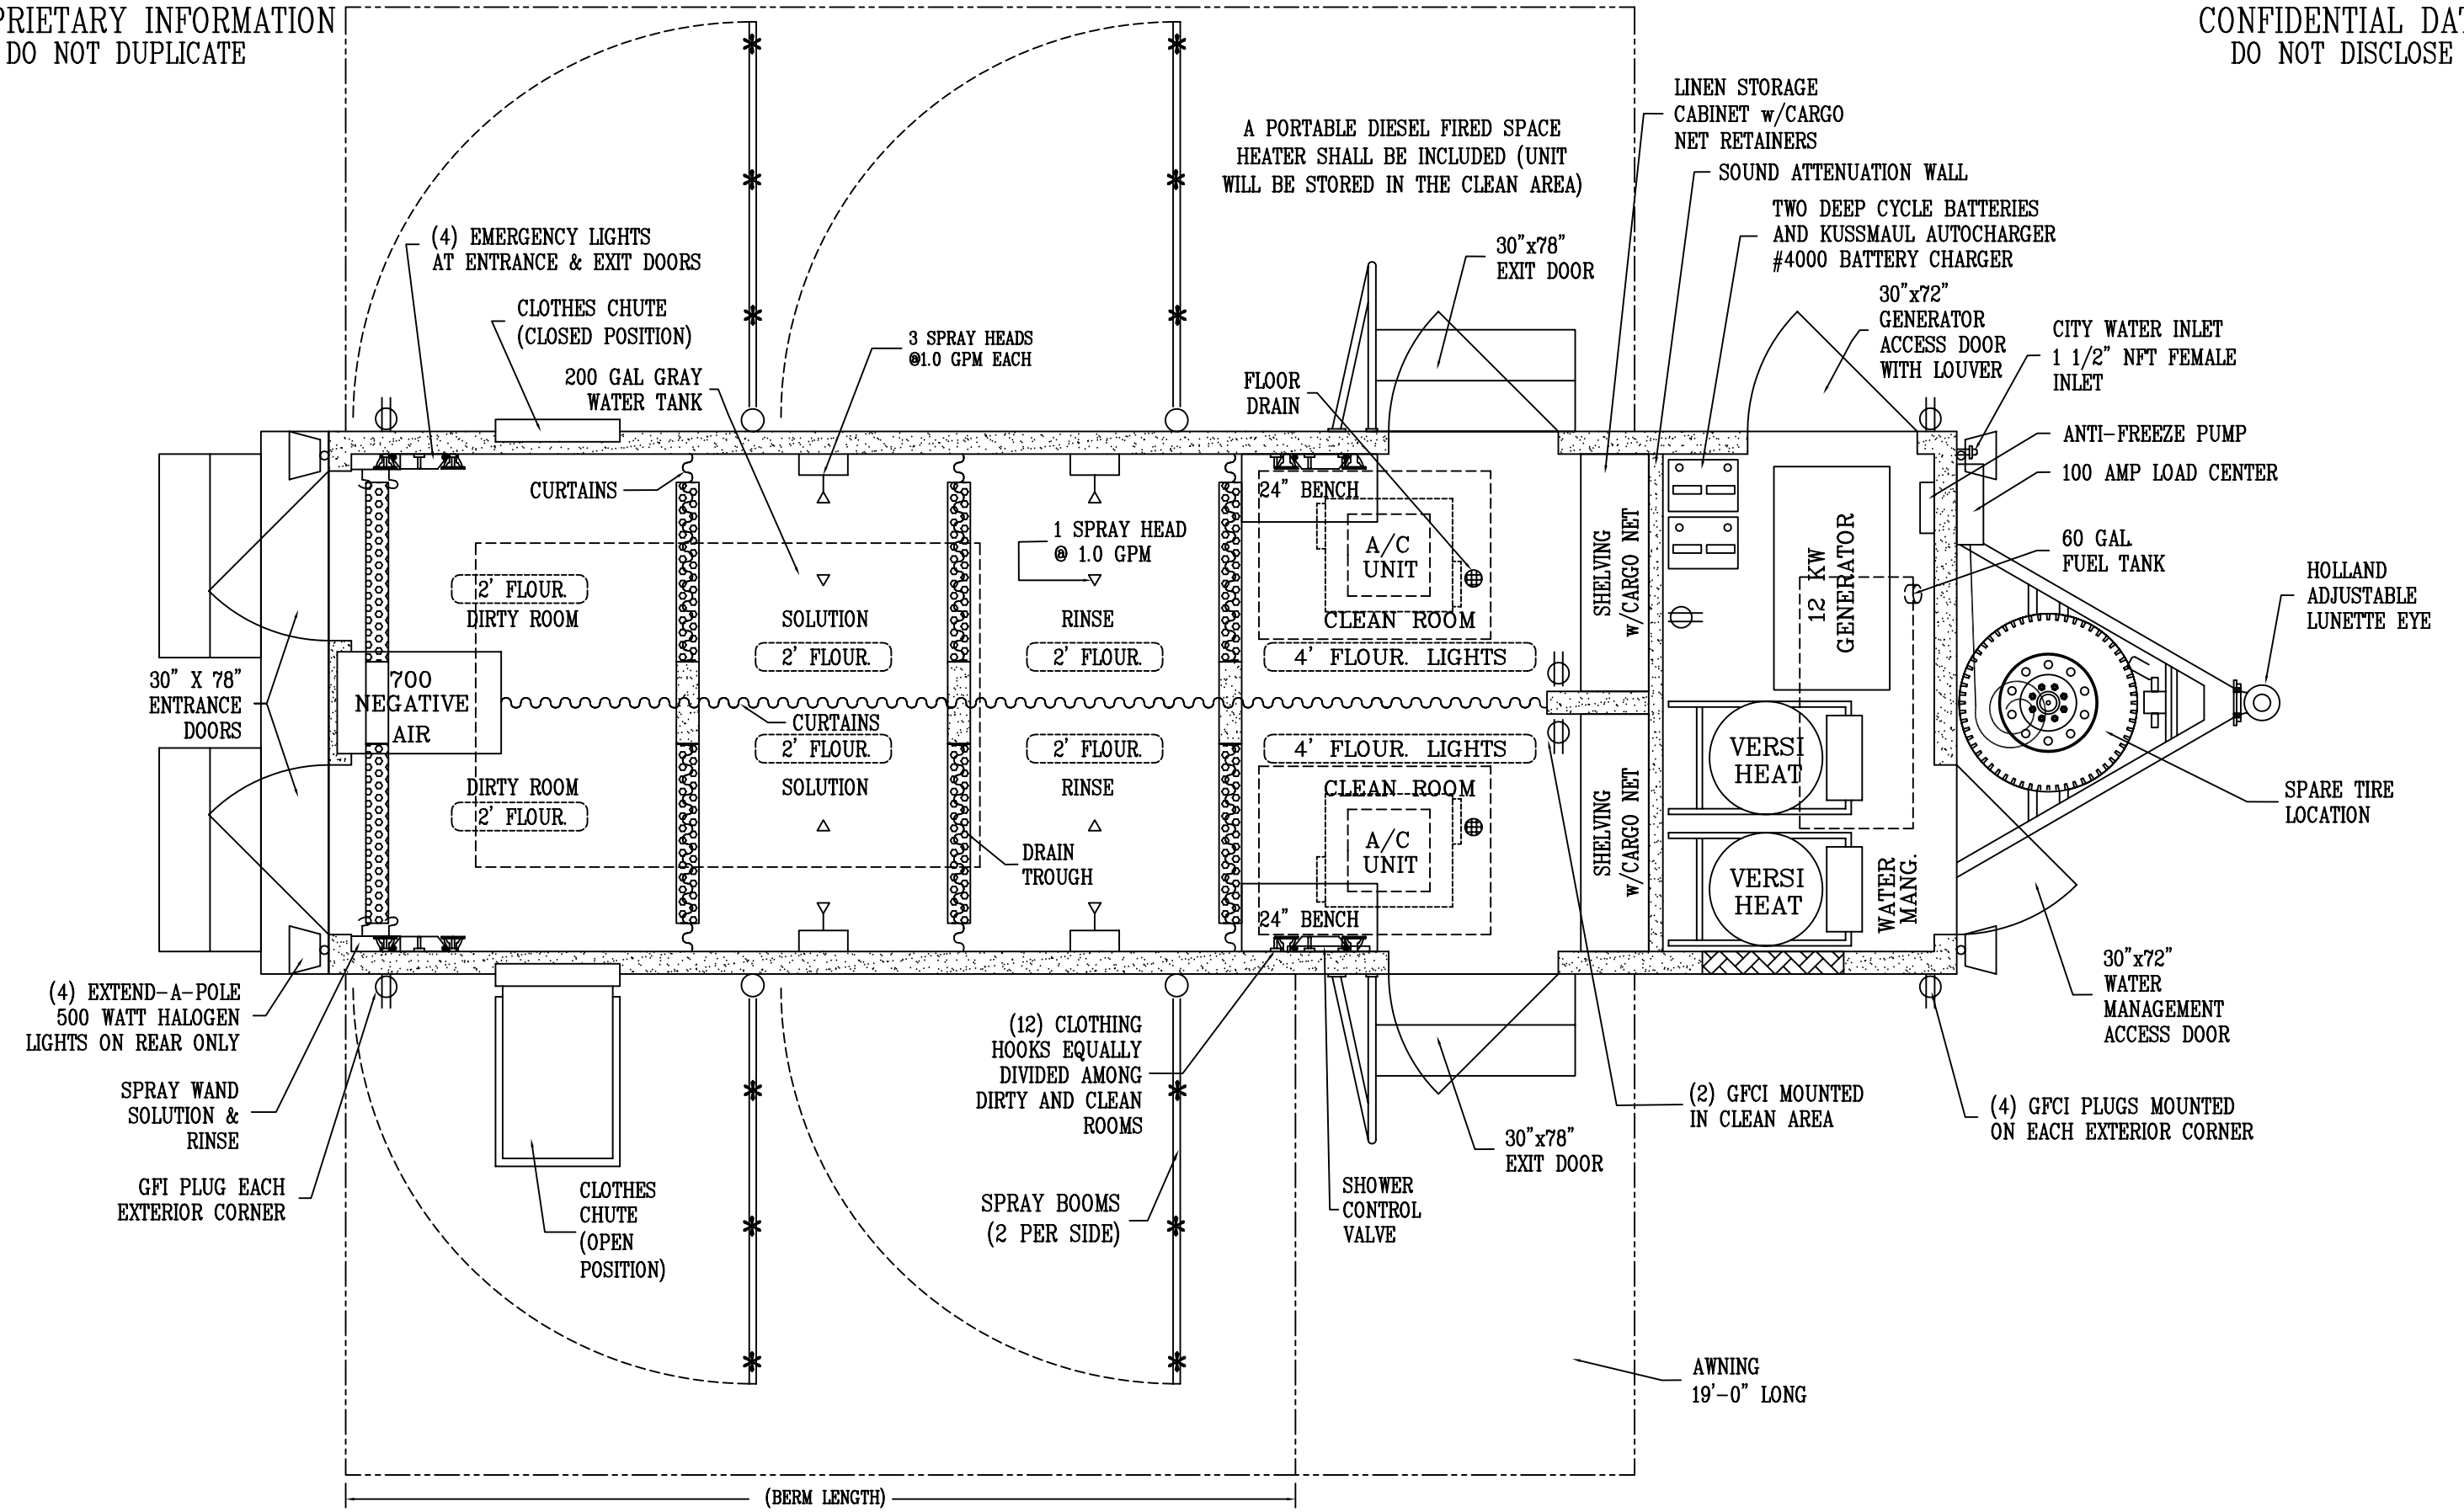

THIS DRAWING IS THE PROPERTY OF ACSI. IT SHALL NOT BE COPIED OR DUPLICATED AND SHALL NOT BE SUBMITTED TO OUTSIDE PARTIES WITHOUT THE CONSENT OF ACSI. – DO NOT SCALE THIS DRAWING.

ADVANCED CONTAINMENT SYSTEMS INC. Houston, Texas © ACSI 1999 Rights Reserved.	CUSTOMER: MCDTS248	TITLE: MASS DECONTAMINATION TRAILER FLOORPLAN LAYOUT 24'–0" X 8'–0"	DRAFTER: DATE: CHECKED: APPROVED:	DWG# 030906157 REV. SHEET 1 OF